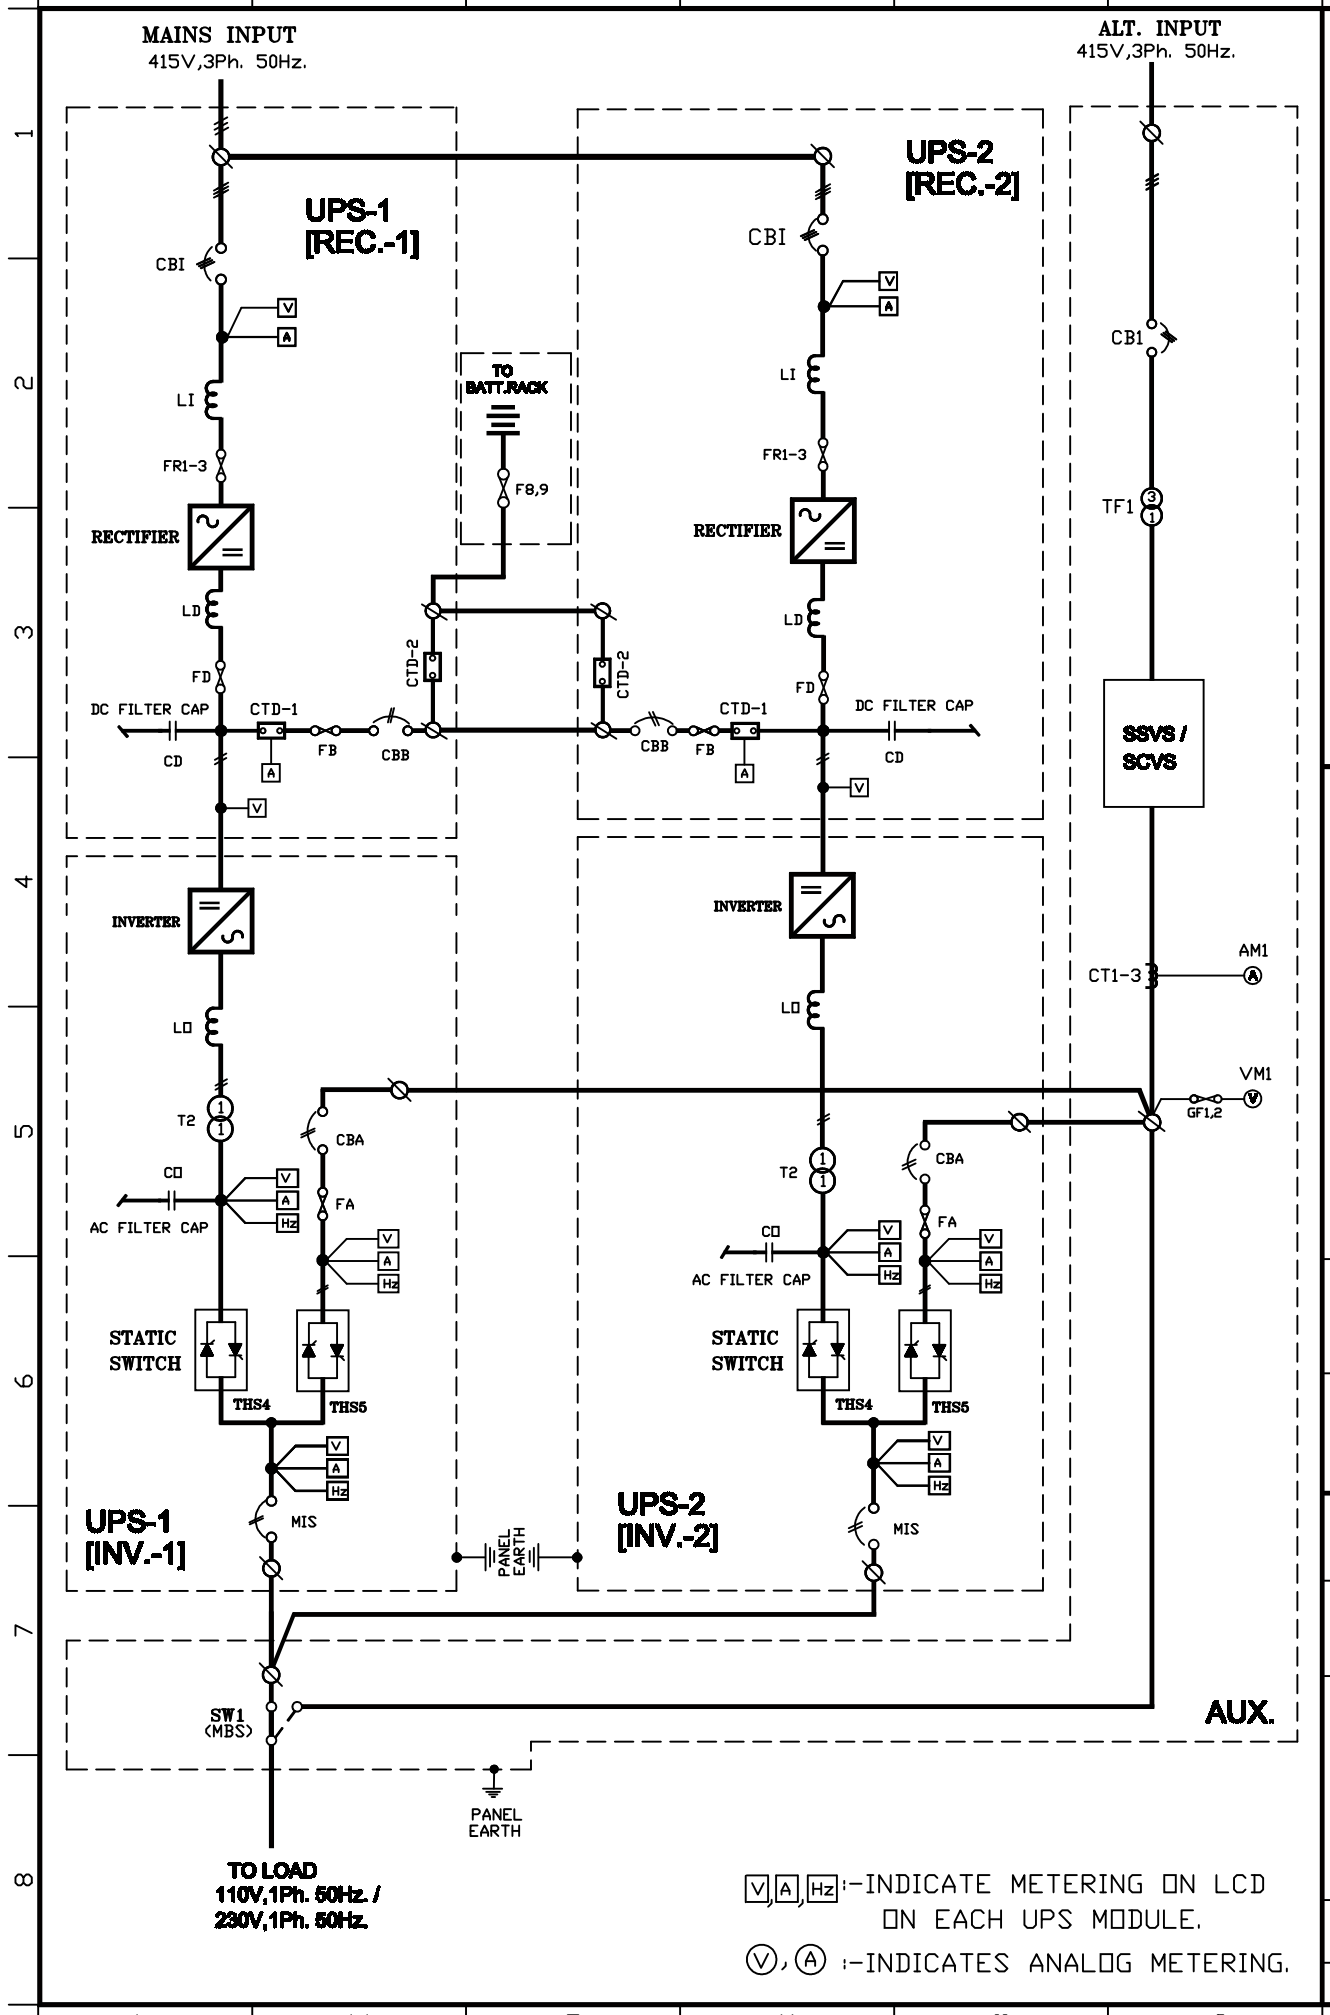

HI-REL ELECTRONICS PVT. LTD.
UNIT-2,UPS & POWER CONDITIONING DIVISION

REV.	0

ALL DIMENSIONS IN M.M.
DIR. REF. :- ENGG2/

TITLE:- SINGLE LINE DIAGRAM FOR UPS SYSTEM
(PARALLEL REDUNDANT SYSTEM)
(ABOVE 40KVA TO 100KVA)

DRG.NO. 075CSALL00

SHEET:- 03 OF 05

	DRN.	APPRD.
	JITU	AJP
	26.04.07	26.04.07

REV.	DESCRIPTION	DATE	APPRD.

REV.RECORD